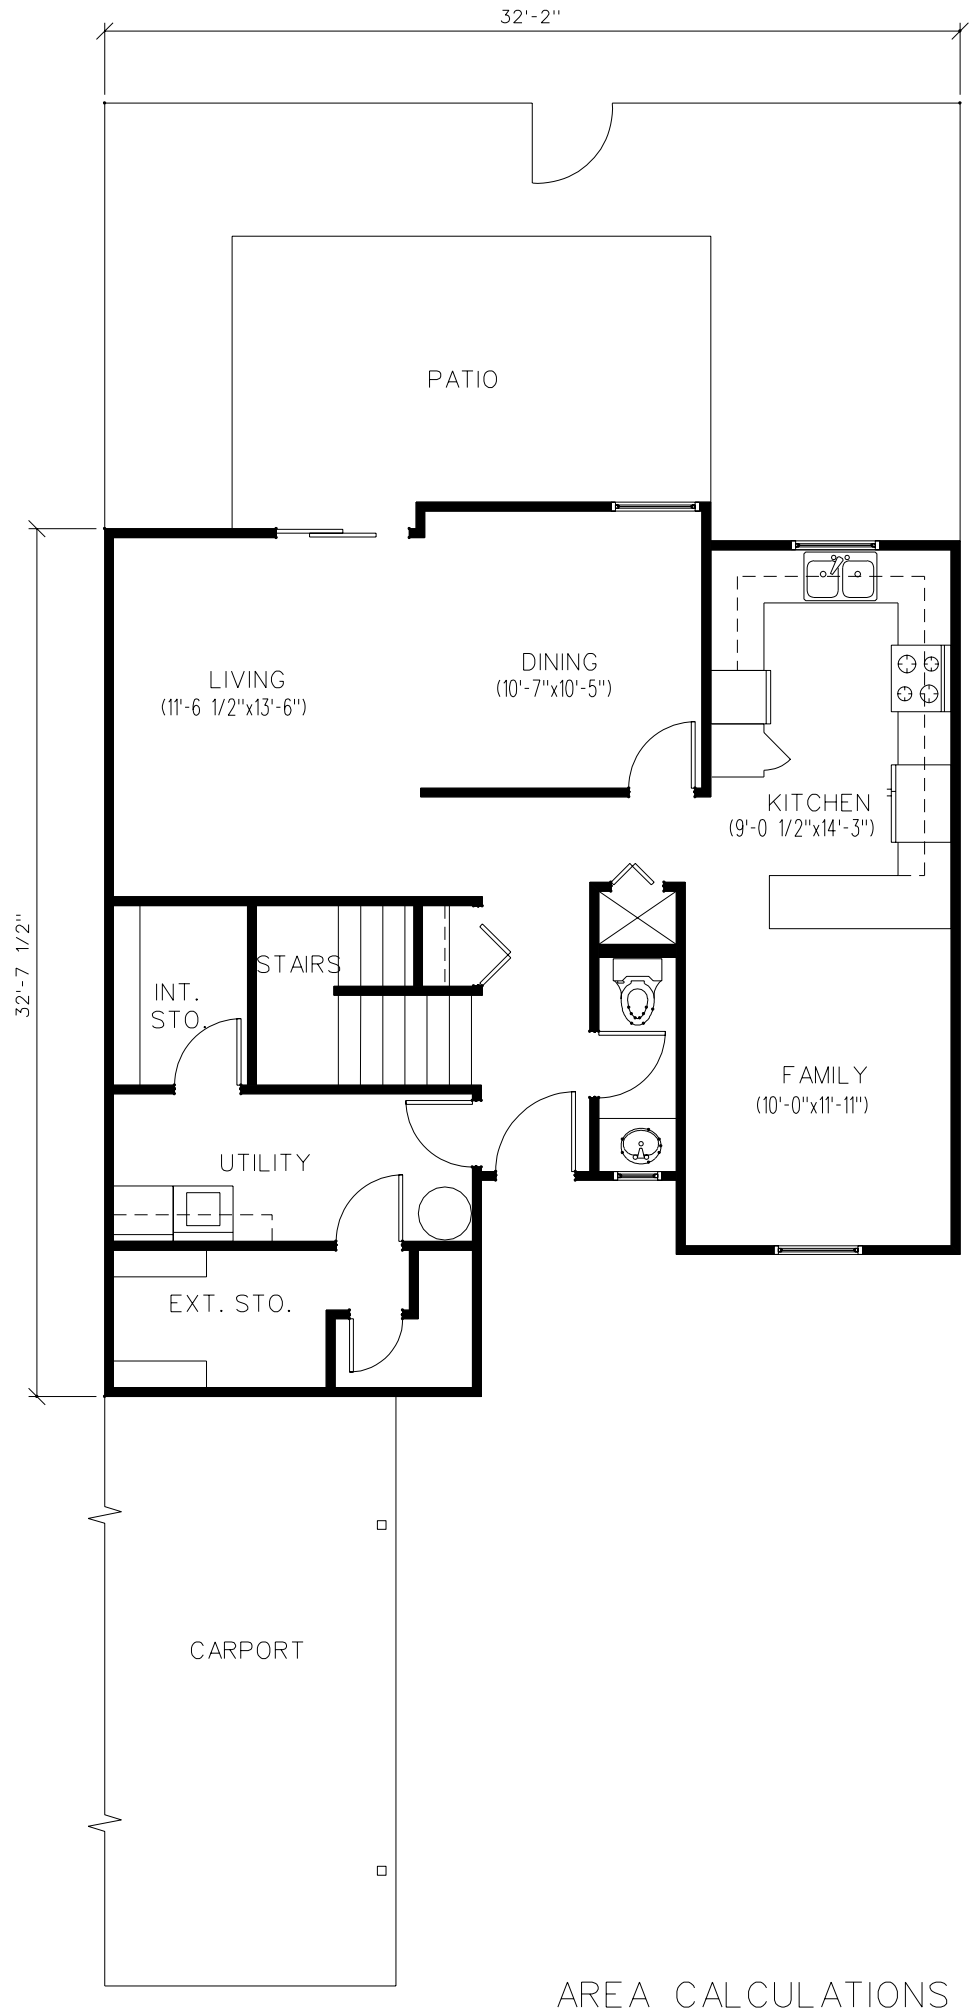

3 BEDROOM SNCO
3 BEDROOM JNCO
3 BEDROOM CGR

FIRST FLOOR PLAN
ANNEX B UNIT TYPE H

AREA CALCULATIONS

3 BEDROOM UNIT

NET FLOOR AREA PER R.F.P.	980 SQ. FT.
STAIRS	95 SQ. FT.
INTERIOR BULK STORAGE	71 SQ. FT.
MECHANICAL	11 SQ. FT.
EXTERIOR BULK STORAGE	69 SQ. FT.
LAUNDRY/FREEZER	76 SQ. FT.
CARPORT/GARAGE	SQ. FT.
REAR PORCH	188 SQ. FT.
GROSS AREA	1,460 SQ. FT.*

*CARPORT AREA IS UNKNOWN