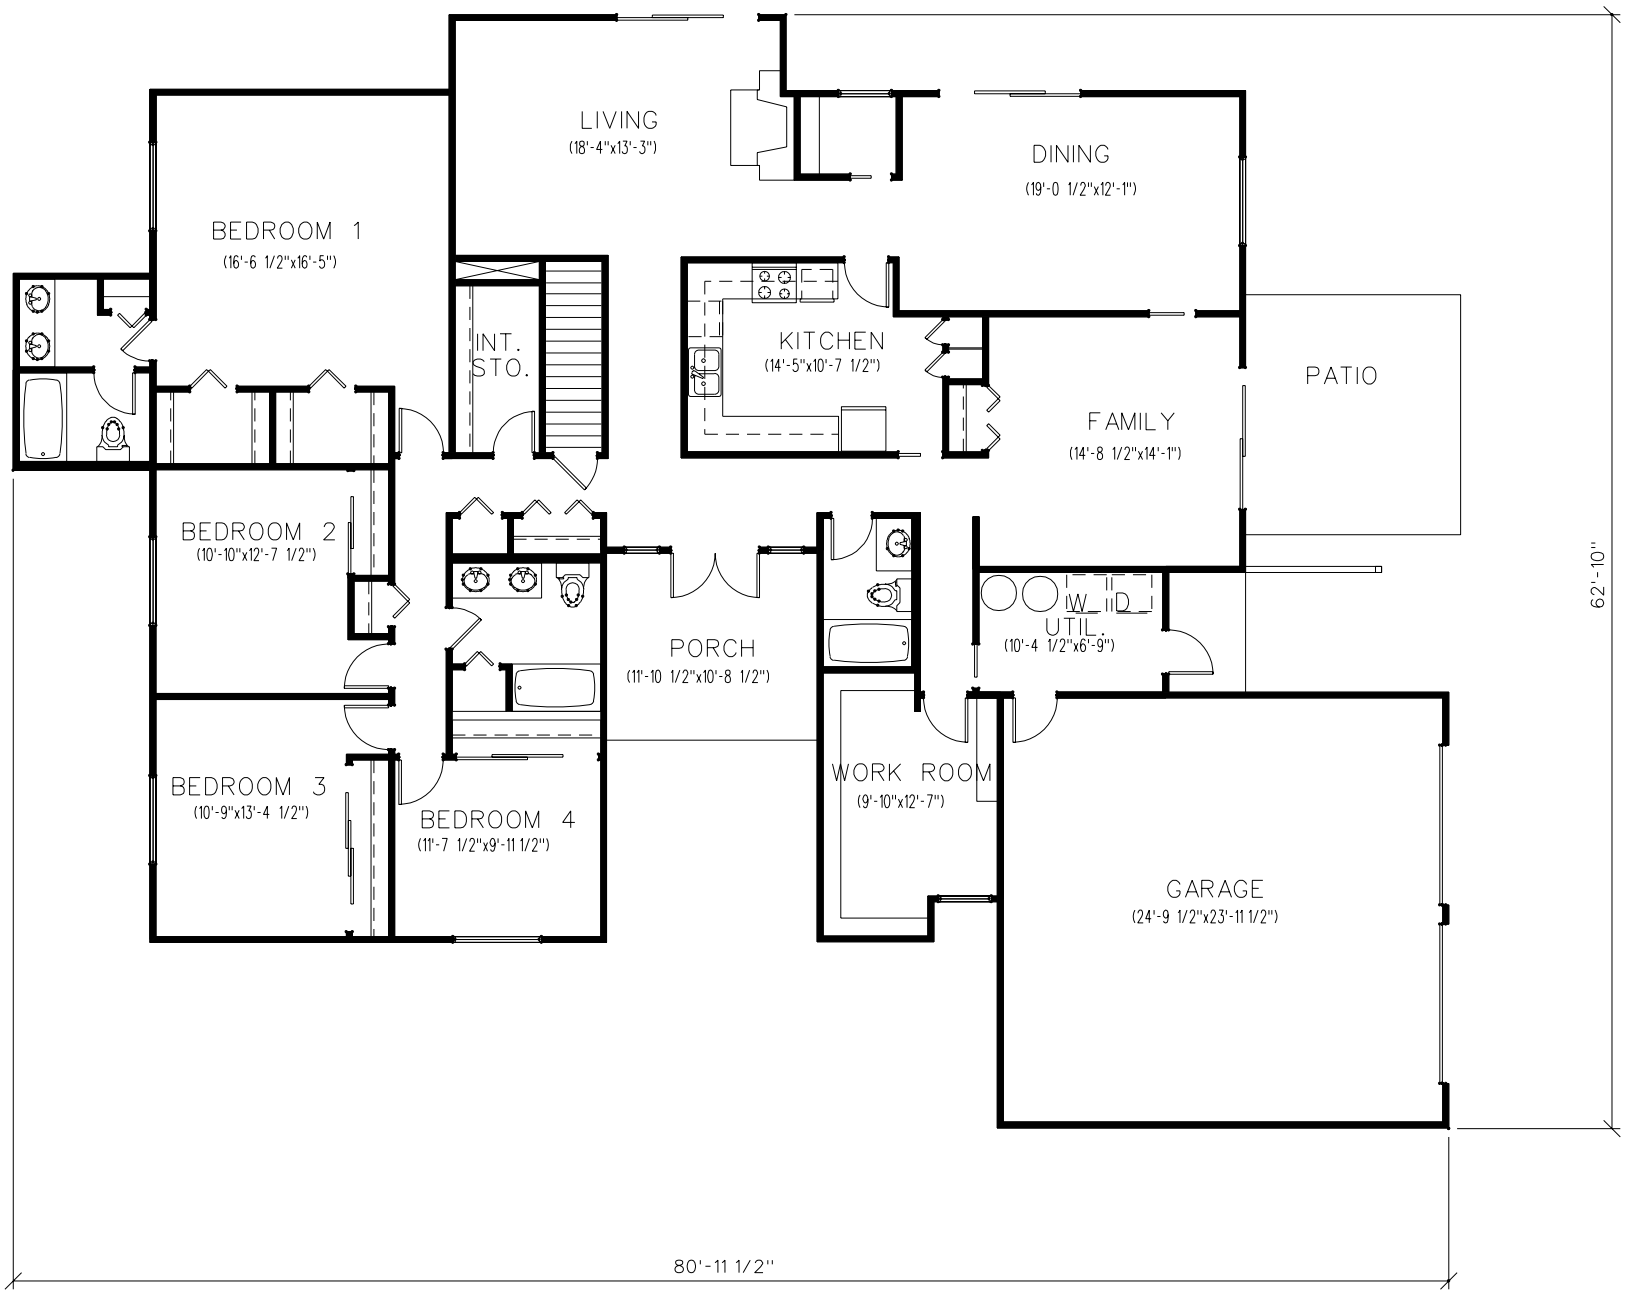

4 BEDROOM GO

FLOOR PLAN

ANNEX B FLOOR PLANS UNIT TYPE K

AREA CALCULATIONS

4 BEDROOM UNIT

NET FLOOR AREA PER R.F.P.	2,288 SQ. FT.
STAIRS	36 SQ. FT.
INTERIOR BULK STORAGE	46 SQ. FT.
MECHANICAL	5 SQ. FT.
LAUNDRY/FREEZER	71 SQ. FT.
CARPORT/GARAGE	600 SQ. FT.
FRONT PORCH	128 SQ. FT.
SIDE PORCH	30 SQ. FT.
GROSS AREA	3,204 SQ. FT.